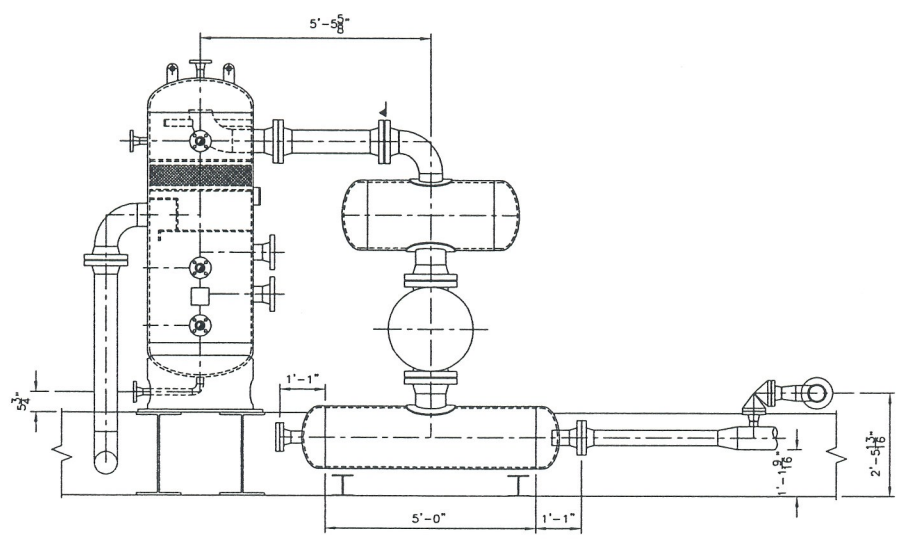


STAGE #1 ELEVATION

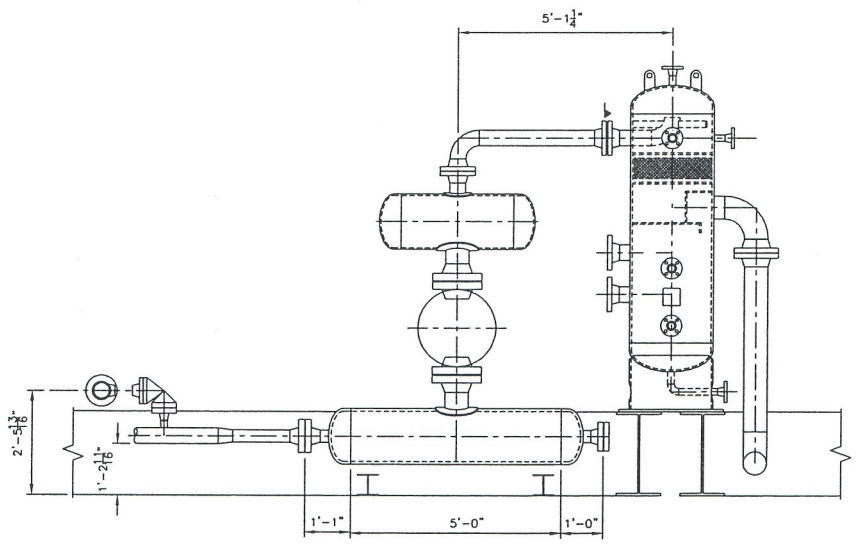


STAGE #2 ELEVATION

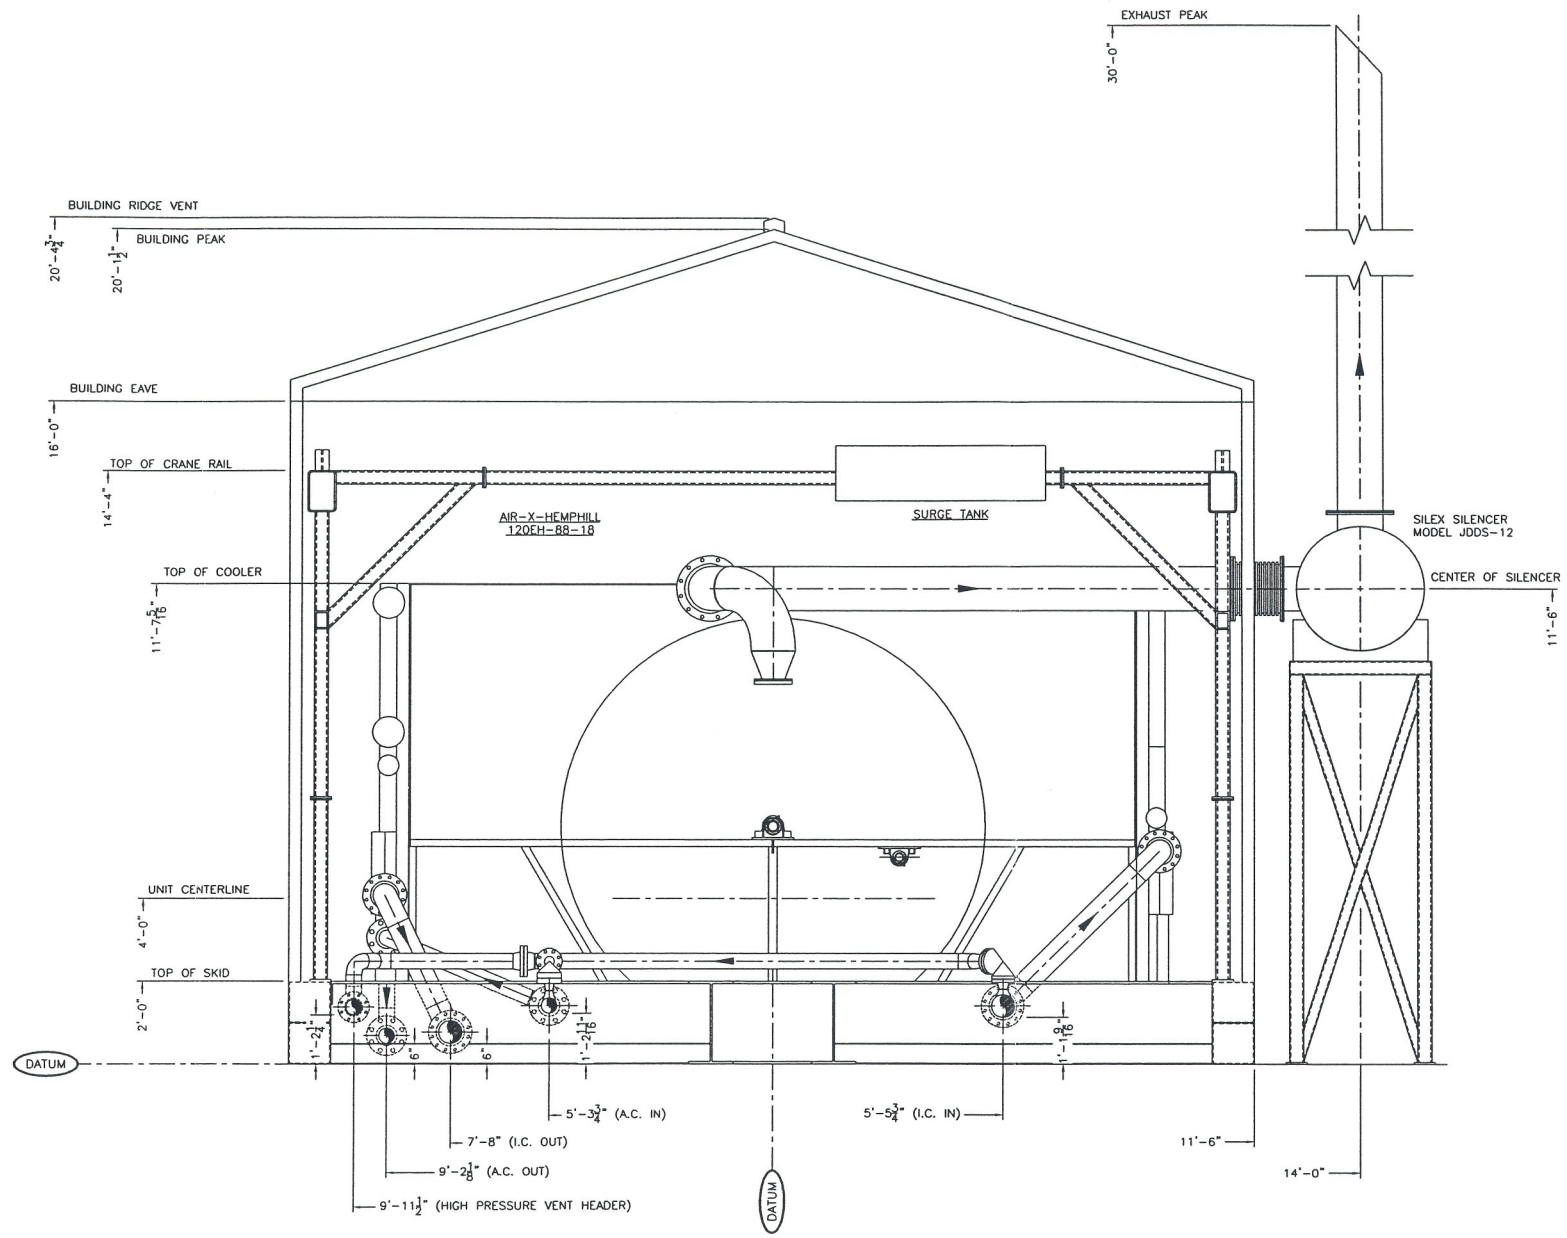


COOLER END ELEVATION

PROPRIETARY MATERIAL
NOT TO BE RE-PRODUCED OR DISTRIBUTED
WITHOUT THE PRIOR WRITTEN CONSENT OF
ENERGY INDUSTRIES INC.

NOTE:
WARM AIR RECIRCULATION SYSTEM IS NOT SHOWN FOR CLARITY.

| No. | REVISION | DATE | BY |
|---|---|---|---|
| – | – | – | – |
| 0 | ISSUED FOR CONSTRUCTION | 01/22/04 | LJH |

ENERGY INDUSTRIES INC. 4303 - 11TH STREET N.E. CALGARY ALBERTA CANADA

TITLE:
GENERAL ARRANGEMENT
WAUKESHA F3524GSI / ARIEL JGK/2-2
AIR-X-CHANGERS 120EH-88-18

CUSTOMER:
DEVON CANADA CORPORATION.
GREEN COMPRESSOR STATION
LSD: b-25-I/94-G-7

SCALE: 1/2"=1'-0" | DATE: 01/21/04 | BY: LJH | DATE RELEASED: 01/23/04 | RELEASED BY: MK
W.O. # N/A | UNIT # 1105 | DRAWING NO.: 1105-ELEV | REV. 0