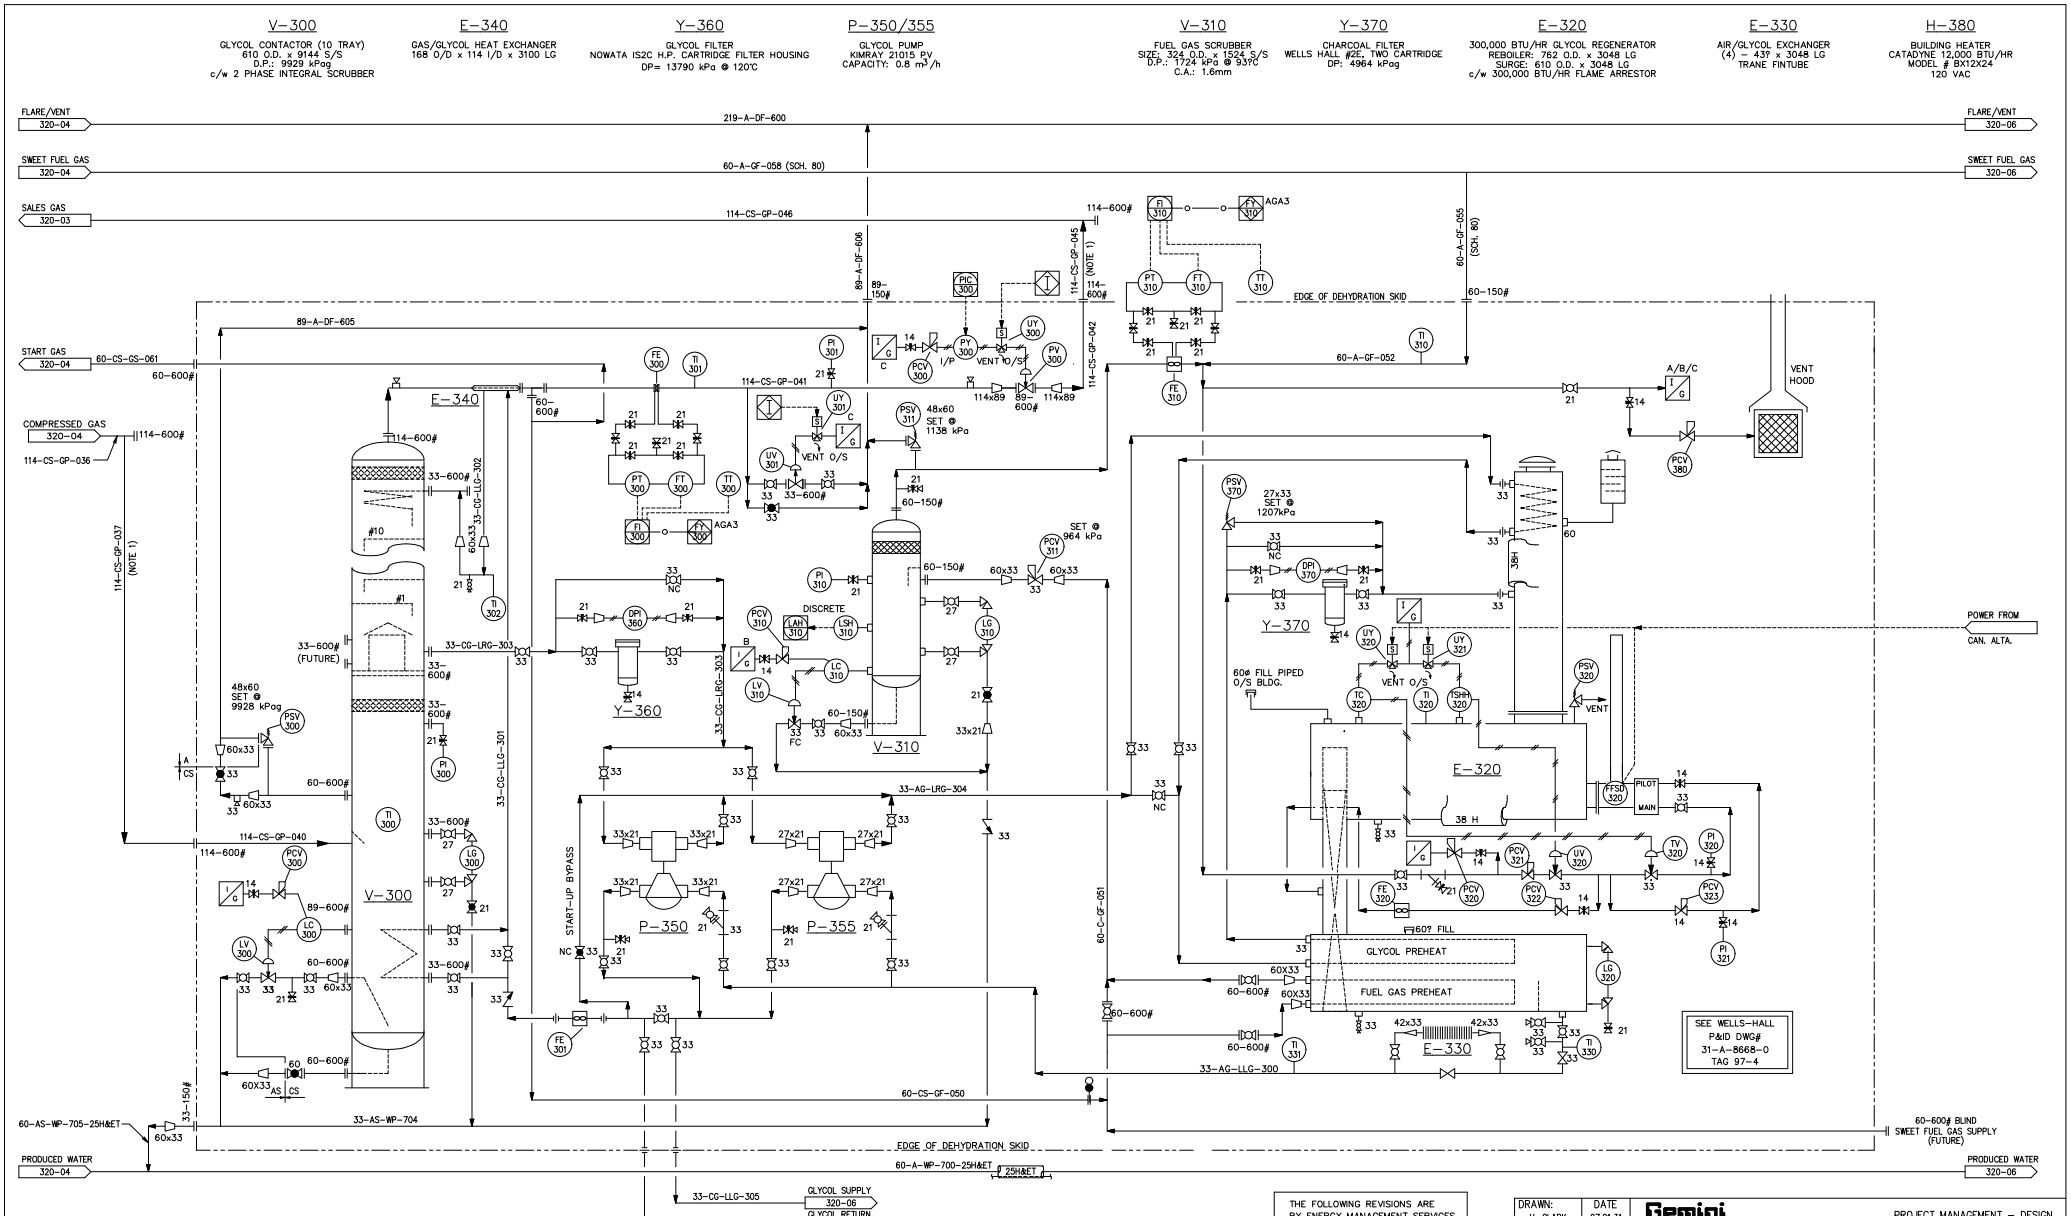

THE FOLLOWING REVISIONS ARE BY ENERGY MANAGEMENT SERVICES.

NOTES: 1) 25H INSULATION REQUIRED ON ALL PROCESS LINES O/S UTILIDOR.

No	DATE	REVISIONS	DRAWN	CHK.	APPD.	CLIENT APPL.
1	98.12.31	CARIBOU COMPR. MOVED TO BONANZA COMPR. STN.	LR			
0	97.03.04	ISSUED FOR CONSTRUCTION	HC			
A	97.01.31	ISSUED FOR APPROVAL	HC			

TO REV. "0" ONLY

PROFESSIONAL ENGINEER — PROVINCE OF BRITISH COLUMBIA — G. E. JONES

FILE NAME: H:/CNRL/8077/BNZ32005.DWG PLOT DATE: 98.02.09

DRAWN: H. CLARK	DATE 97.01.31	Gemini Engineering Ltd. — PROJECT MANAGEMENT – DESIGN — CALGARY, ALBERTA
CHECKED:	DATE	
APPROVED:		CANADIAN NATURAL RESOURCES
CLIENT APPROVAL:		BONANZA COMPRESSOR STATION
SCALE: NONE		LSD: 13-34-81-11 W6M
		DEHYDRATION PIPING & INSTRUMENTATION DIAGRAM
PROJECT No: G96-172	CLIENT DWG. No: D-BNZ-320-03	GEMINI DWG. No: G96-172-MFS-003 — REV. 1