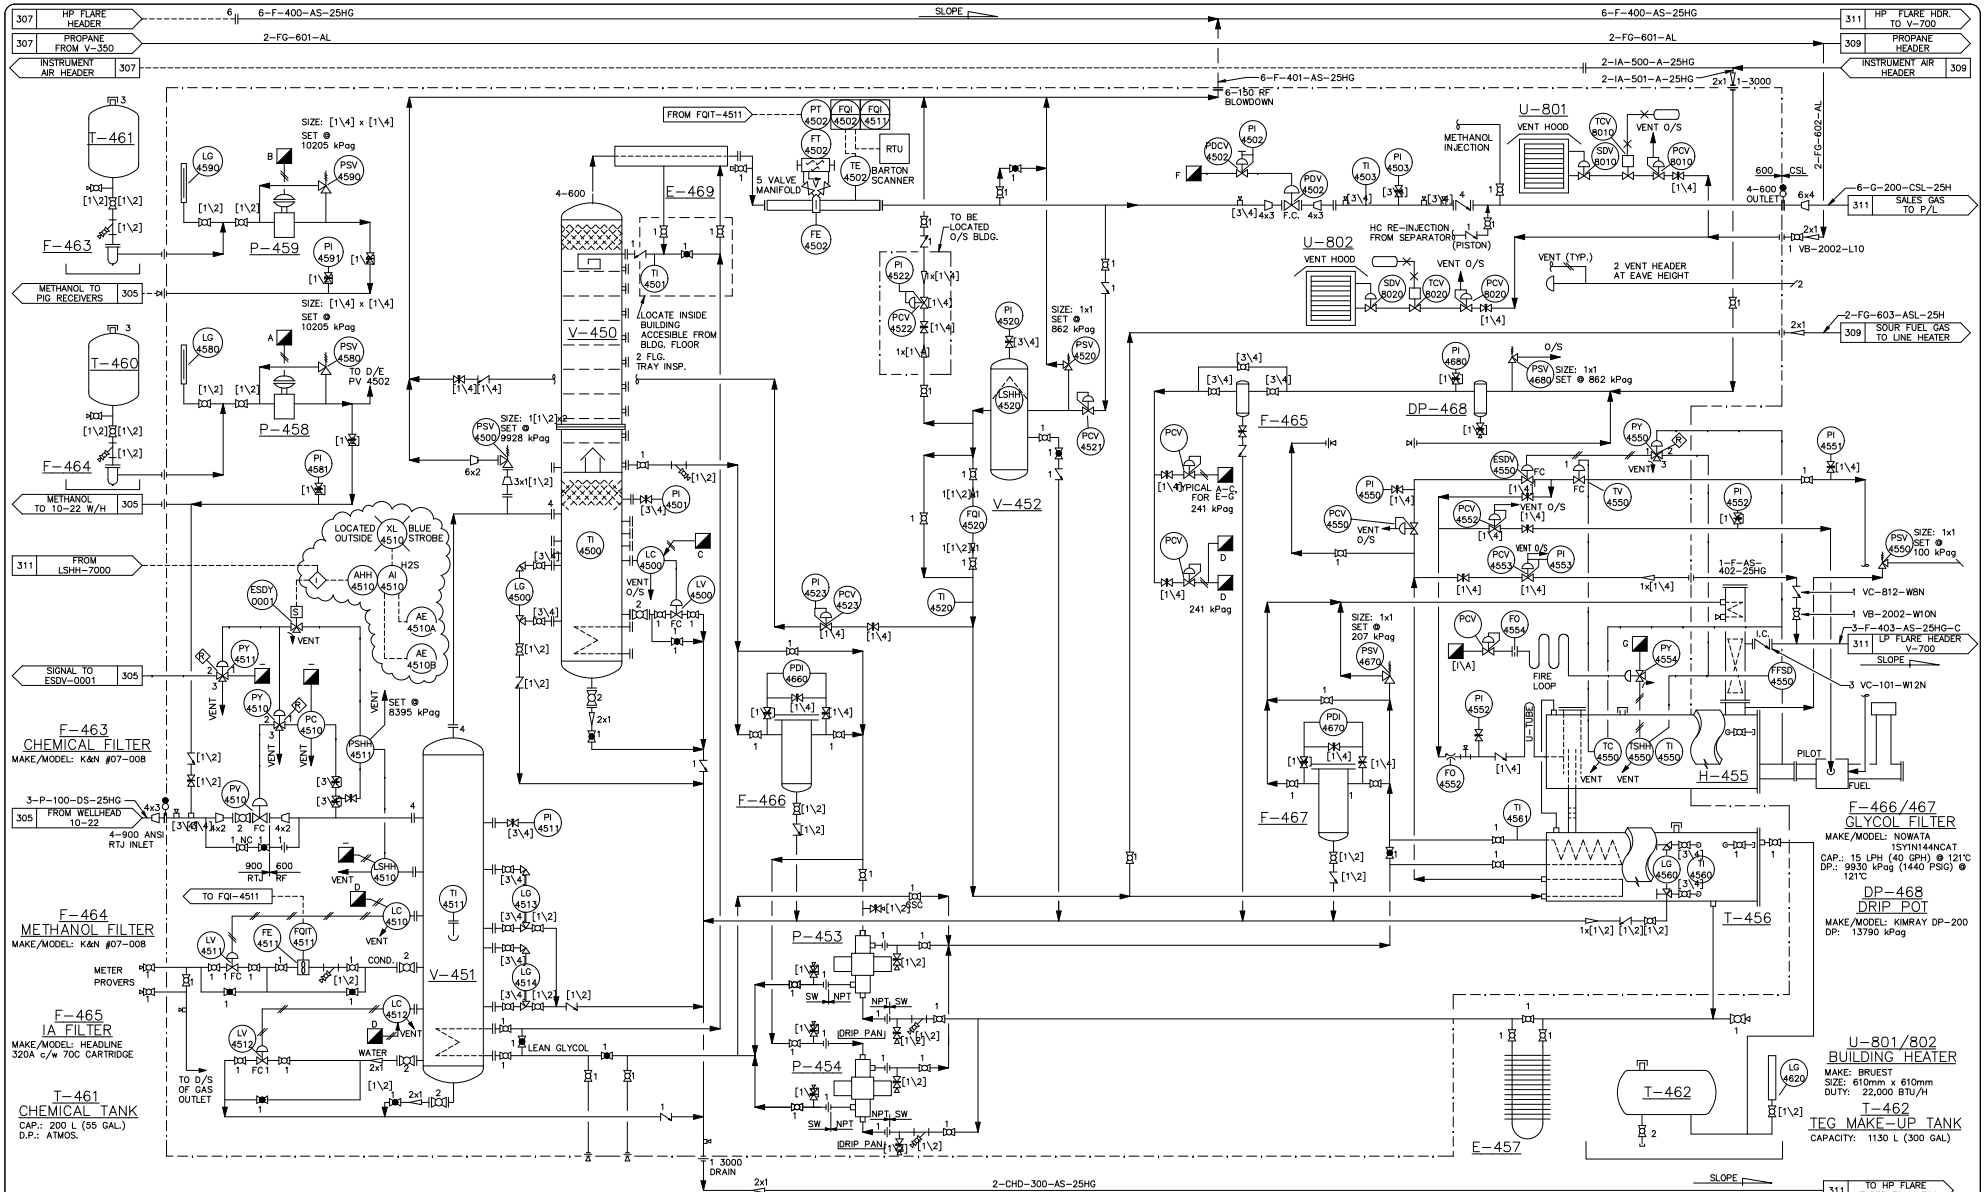

NOTES:
1. ALL INSTRUMENTS EXCEPT GAS & H<2>S DETECTION TO BE SUPPLIED BY OPSCO '92.
2. HG LINES ARE TRACED WITH HOT DIESEL FUEL OIL.

REV	REVISION	DATE	DRWN BY	CHKD BY	CIVIL APP	PROC APP	MECH APP	ELEC APP	INST APP	SYST APP	PROJ ENG	Q.A.	OWNER CHKD	OWNER APP
1	ISSUED FOR CONSTRUCTION	99.02.10	RS											
D	DETAILED DESIGN	99.02.09	RS											
C	DESIGN REVIEW	99.02.01	MG			OK	MM	SP	DH		SD			
B	PRELIMINARY DESIGN AND CLIENT REVIEW	98.12.22	RS											
A	CONCEPTUAL	98.11.30	PLA											

PERMIT

ENGINEER

Tartan Engineering Calgary Alberta

Union Pacific Resources Inc.

GRAND FORKS GAS GATHERING
LSD 10-22-12-14 W4M
DEHYDRATOR SKID P&ID

SCALE	PROJECT No.	DWG. No:	REV
NTS	232302	GRA1022-220-0005	1

1999-02-10 14:56 FILE: M:\DRAFTING\MECH\2300_99\2323\2323B308.DWG GOODMAC