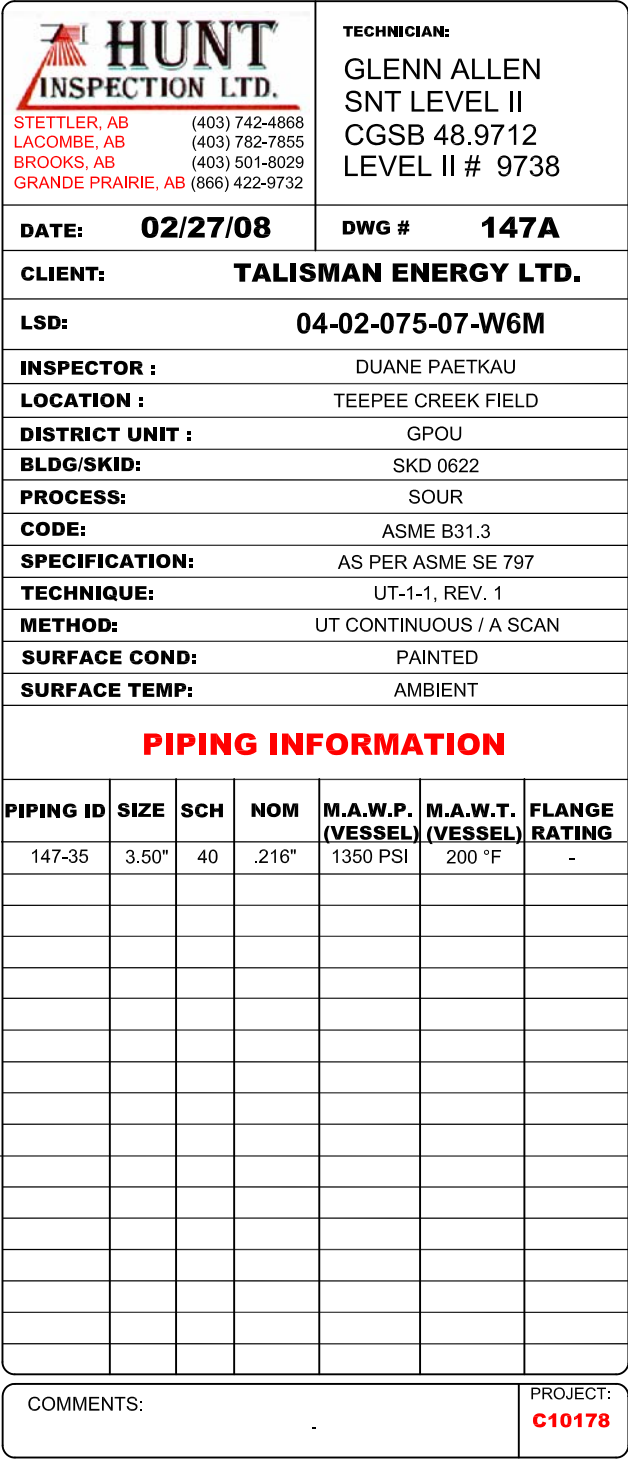
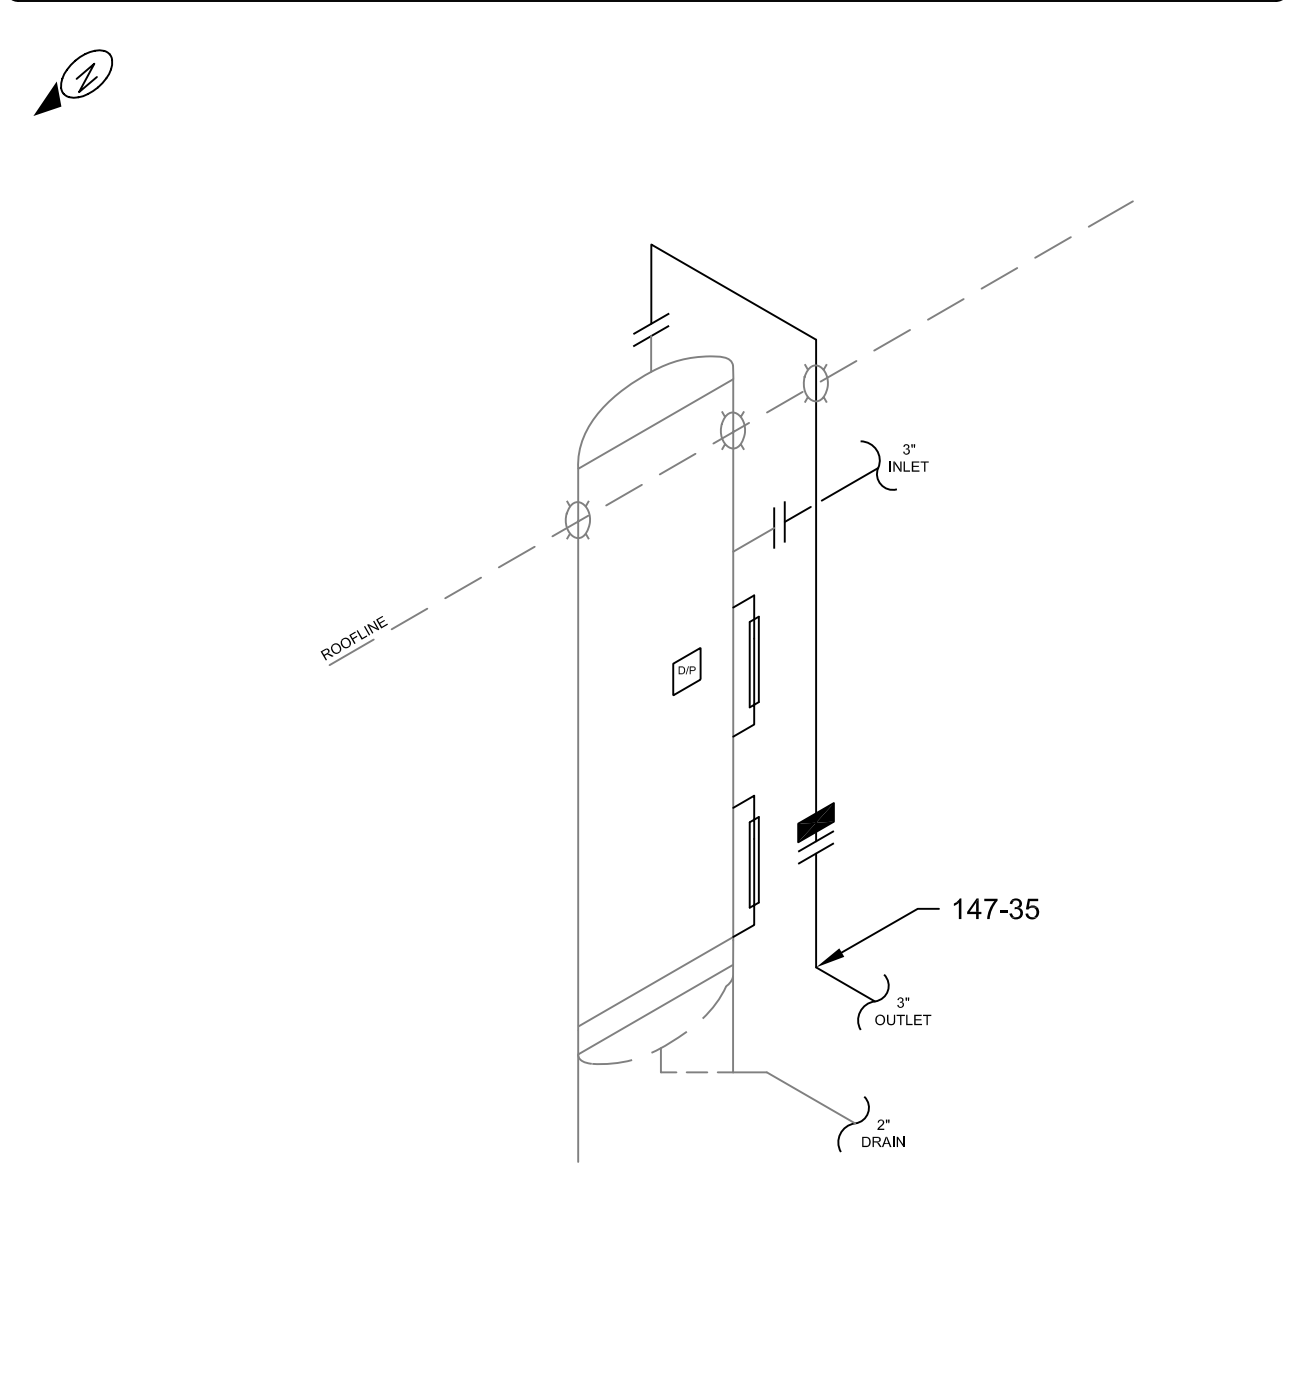


ITEM: **SEPARATOR - PIPING** A 3117055

ITEM: **SEPARATOR - PIPING** A 3117055

ITEM: **SEPARATOR - PIPING** A 3117055

[illegible][illegible]

DATE:	02/27/08	DWG #	147A
--------------	-----------------	--------------	-------------

DATE:	02/27/08	DWG #	147A
--------------	-----------------	--------------	-------------

CLIENT: TALISMAN ENERGY LTD.

LSD:	04-02-075-07-W6M
-------------	-------------------------

INSPECTOR :	DUANE PAETKAU
--------------------	---------------

LOCATION :	TEEPEE CREEK FIELD
-------------------	--------------------

DISTRICT UNIT :	GPOU
------------------------	------

BLDG/SKID:	SKD 0622
-------------------	----------

PROCESS:	SOUR

CODE:	ASME B31.3
--------------	------------

SPECIFICATION:	AS PER ASME SE 797
TECHNICAL	NOT A PART

TECHNIQUE:	UT-1-1, REV. 1
-------------------	----------------

METHOD:	UT CONTINUOUS / A SCAN

SURFACE COND:	PAINTED
----------------------	---------

SURFACE TEMP:	AMBIENT
----------------------	---------

PIPING INFORMATION

[illegible]

COMMENTS:	PROJECT: C10178
-----------	---------------------------

COMMENTS:	PROJECT: C10178
-----------	---------------------------