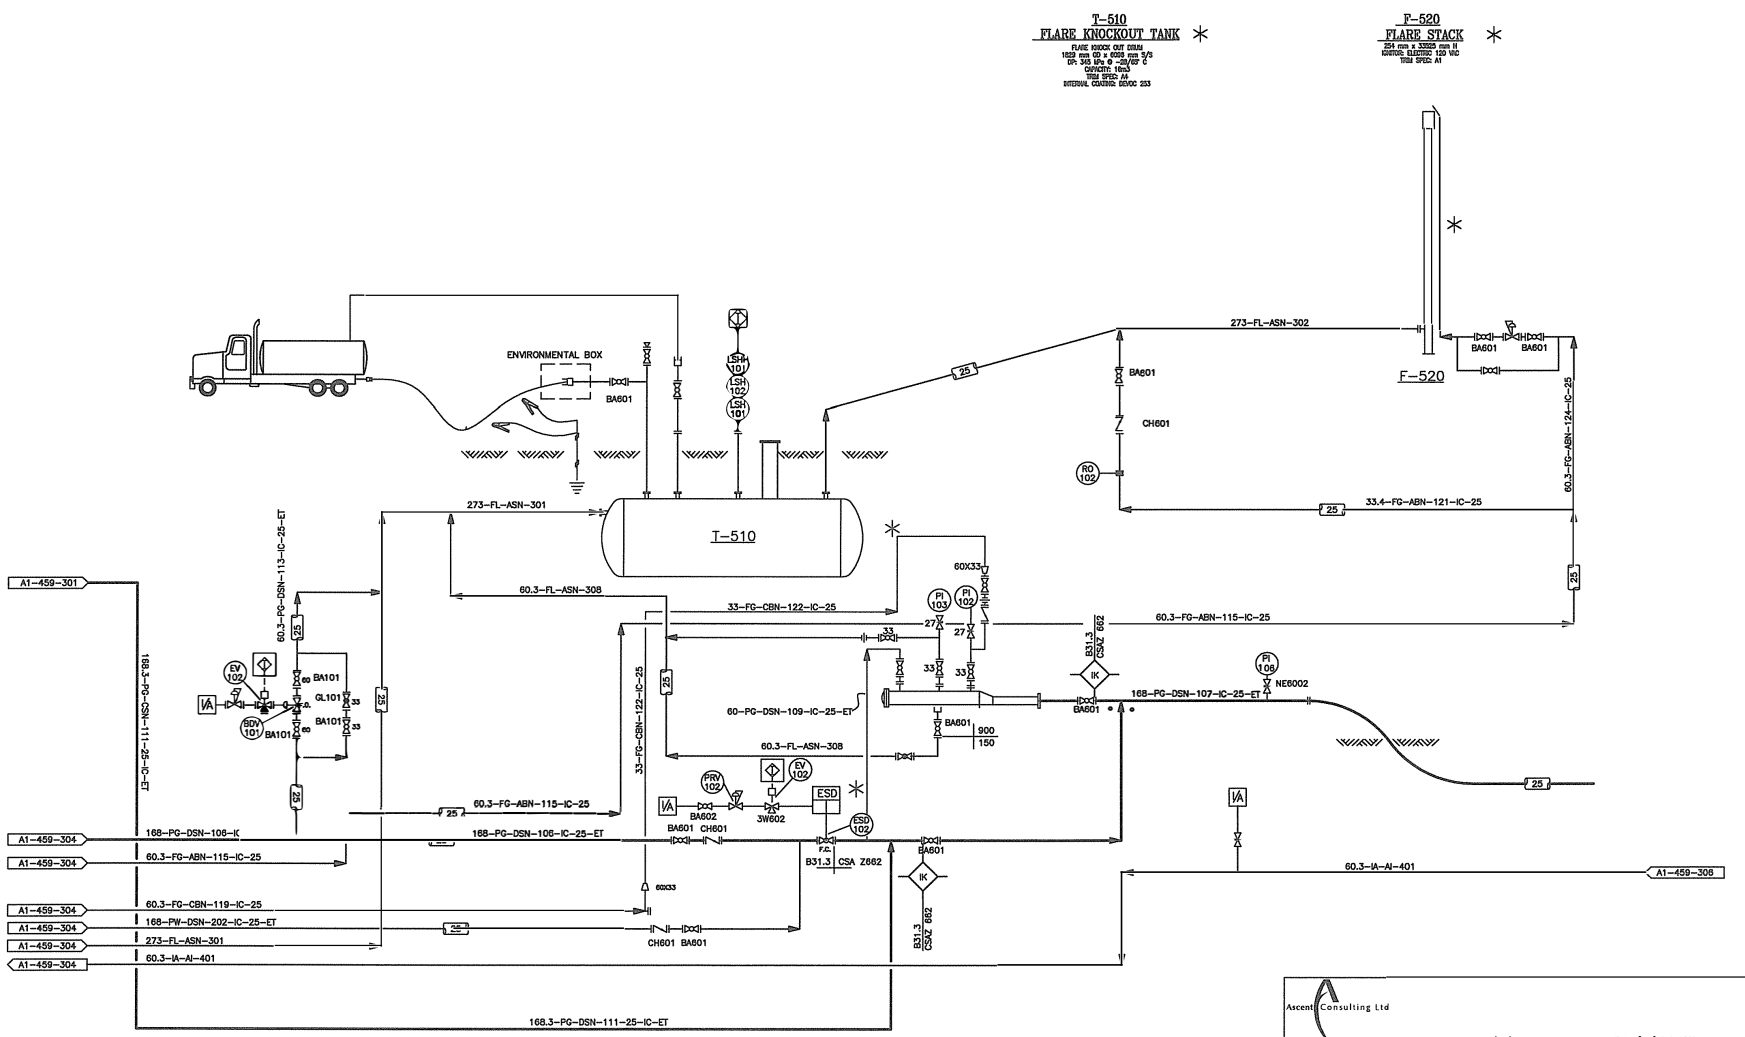

REV.	DESCRIPTION	APP'D	DATE	BY	DATE
B	ISSUED FOR CONSTRUCTION	BA	05-02-23	DSGH	05-02-23
A	ISSUED FOR APPROVAL	BA	04-12-19	DSGH	04-12-19
PROJECT CO-ORDINATOR CHECKED:	DATE:		BY:		

Ascent Consulting Ltd
PHONE:(403) 295-1900 FAX: (403) 295-1859

FAIRBORNE ENERGY LTD.

COMPRESSOR STATION FLARE AND DISCHARGE AREA

DRAWN BY: D.HALEK	DATE: 04-12-19	A1-459-305	REV. A
CHECKED BY:	SCALE: N.T.S.		