VERGE'S INSPECTION SERVICES LTD

# CORROSION INSPECTION SERVICES

Page of

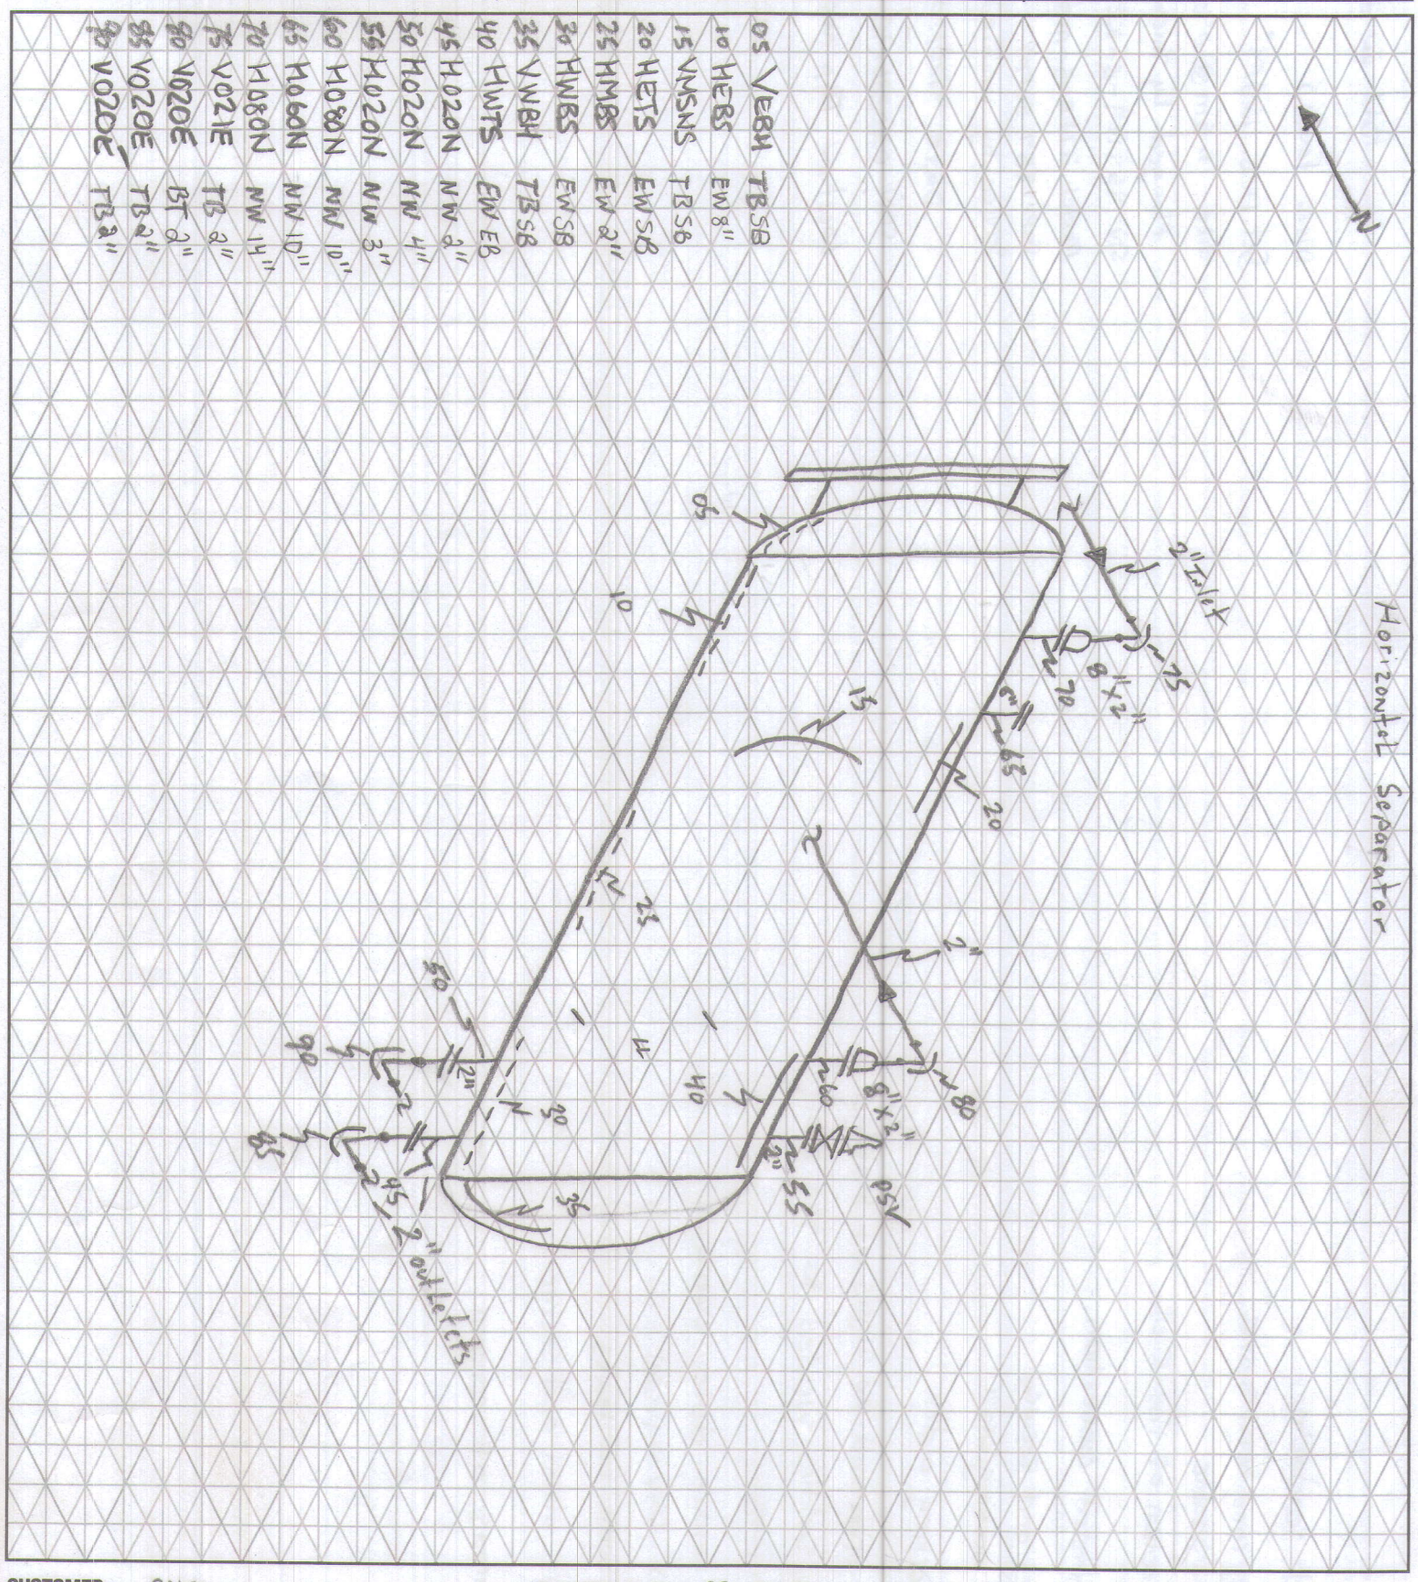


**CUSTOMER:** CNRL **FACILITY:** Redcliff South **LSD:** 8-23-012-7W4m

**P & ID:** **DRAWN BY:** B Verge **DATE:** Mar 13/12 **DRAWING NO.**

**VESSEL INFORMATION:**

Equip. No. V-102 Pro. Reg. No. (A) 26604161 C.R.N. K1666.23 Serial No. 2059.90 Yr. Inst.

Code/Div. Size: 36" ID / (OD) X: Manufacturer: Sure Weld Industries Ltd Yr. Blt. 1990

C. Stamp: yes Service: Sweet PWHT: J.E.: Radiography: RT-2 Insulated: NO

**HEAD:**

Top Mat'l. Top Nom: Top C.A. Material: Nominal: C.A. .059"

Btm Mat'l. Btm Norm: Btm C.A.

**SHELL:**

**BOOT:**

Head Mat'l: Head Nom. Head C.A.

Shell Mat'l: Shell Nom. Shell C.A.

MAWP Shell Side: 259 psi @ Temp. 140°F

**CHANNEL:**

Top Mat'l. Top Nom. Top C.A.

Btm Mat'l. Btm Nom. Btm C.A.

MAWP Tube Side: @ Temp.

**PIPING INFORMATION:** MOMT 259 psi -20°F

Circuit. No. Line No. (s) **(PLEASE PUT LINE NUMBERS ON APPLICABLE LINES ON THE DRAWING)**

Piping Class: Service: Yr. Blt.

MAWP: @ Temp. Size & Schedule of Piping **(PLEASE PUT APPROPRIATE SIZES AND SCHEDULES OF PIPING ON DRAWING)**

VERGE'S INSPECTION SERVICES LTD. | 403.580.7111 | BVERGE@TELUS.NET
11 SCOTT CRESCENT SE | MEDICINE HAT | AB | T1B 4M7