


Drawing Obsoleted

TORXEN

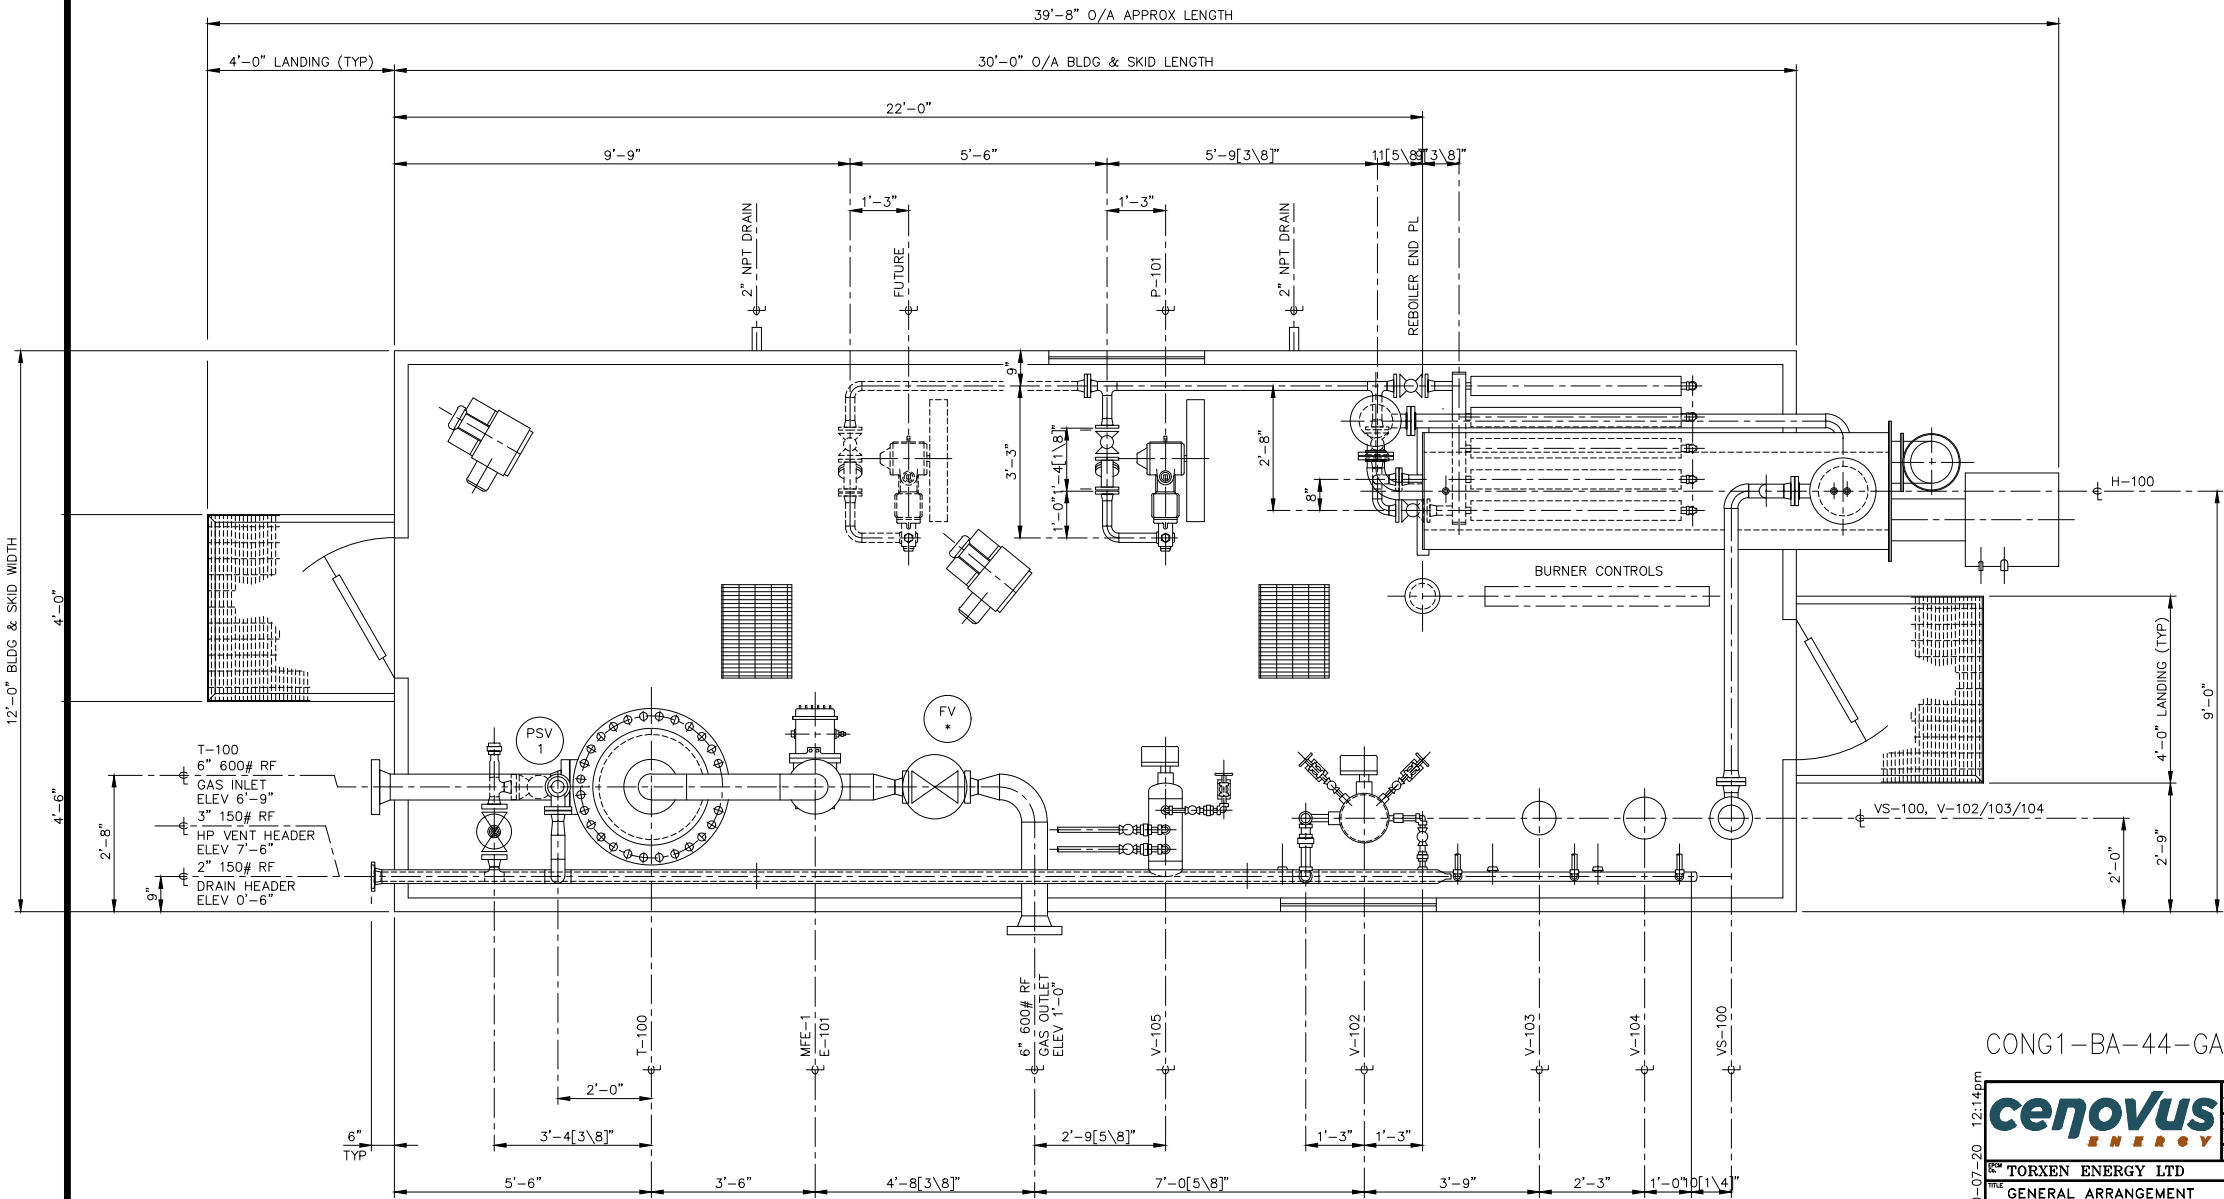

CONG1-BA-44-GA-00-0102-004

COMPRESSOR 03-02

03-02-022-19 WAM

COMPRESSOR STATION

03-02-022-19 WAM

BA00937D

TORXEN ENERGY LTD

GENERAL ARRANGEMENT
DEHYDRATION PACKAGE (Q-103)

BASSANO

FILE NO.
BA00937D

NOTE: THIS DRAWING REPRESENTS PROPRIETARY INFORMATION AND SHOULD NOT
BE DISTRIBUTED OR MODIFIED IN ANY MANNER THAT IS NOT
IN THE BEST INTEREST OF CENOVUS ENERGY INC. OR THE ORIGINAL AUTHOR.

- NOTES:
- 1) ALL ELEVATIONS ARE TAKEN FROM TOP OF CKECKER PL REF ELEV 0'-0".
 - 2) FOR PIPING SURFACE PREP AND PAINT NOTES SEE INSTR LIST #B5660-040
 - 3) SHOP SUPPORT ALL PIPING AS REQUIRED.
 - 4) ALL PIPING UNDER 2" NPS, SHOWN FOR REFERENCE ONLY.
 - 5) TOTAL APPROX PACKAGE WEIGHT: 51,000 lbs (23,181 kg)

--	--	